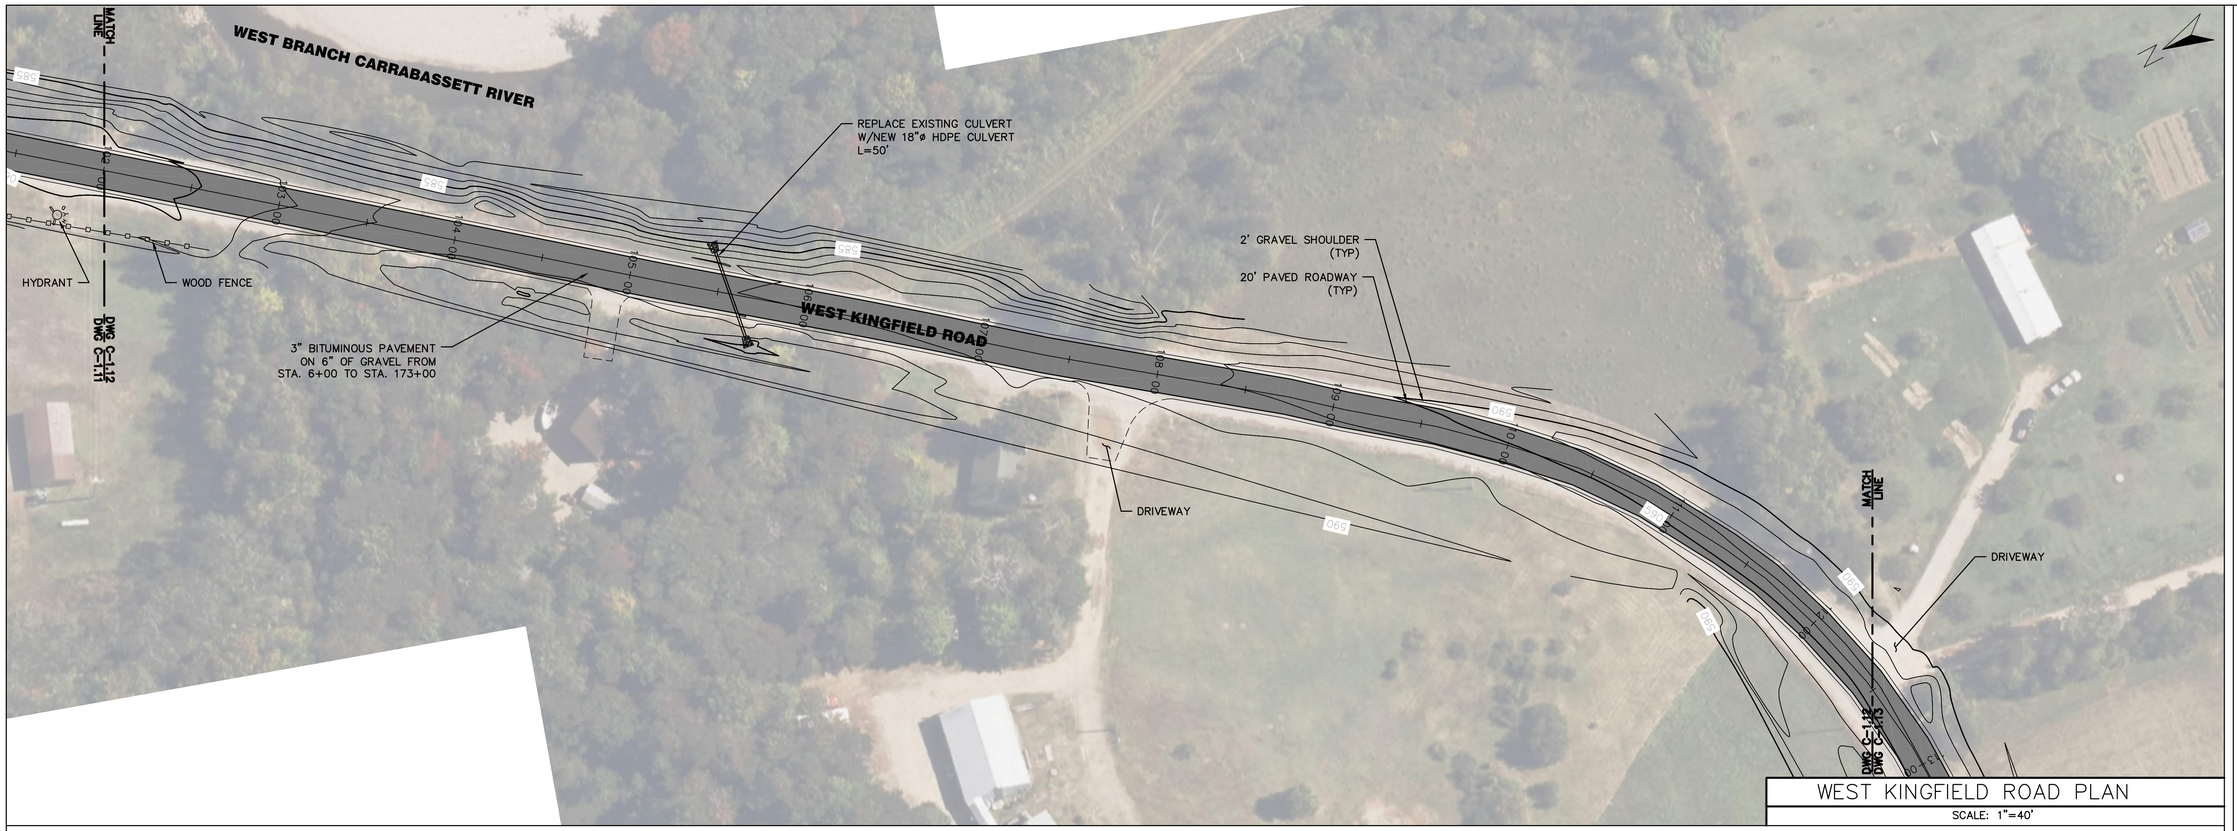

WEST KINGFIELD ROAD PLAN

SCALE: 1"=40'

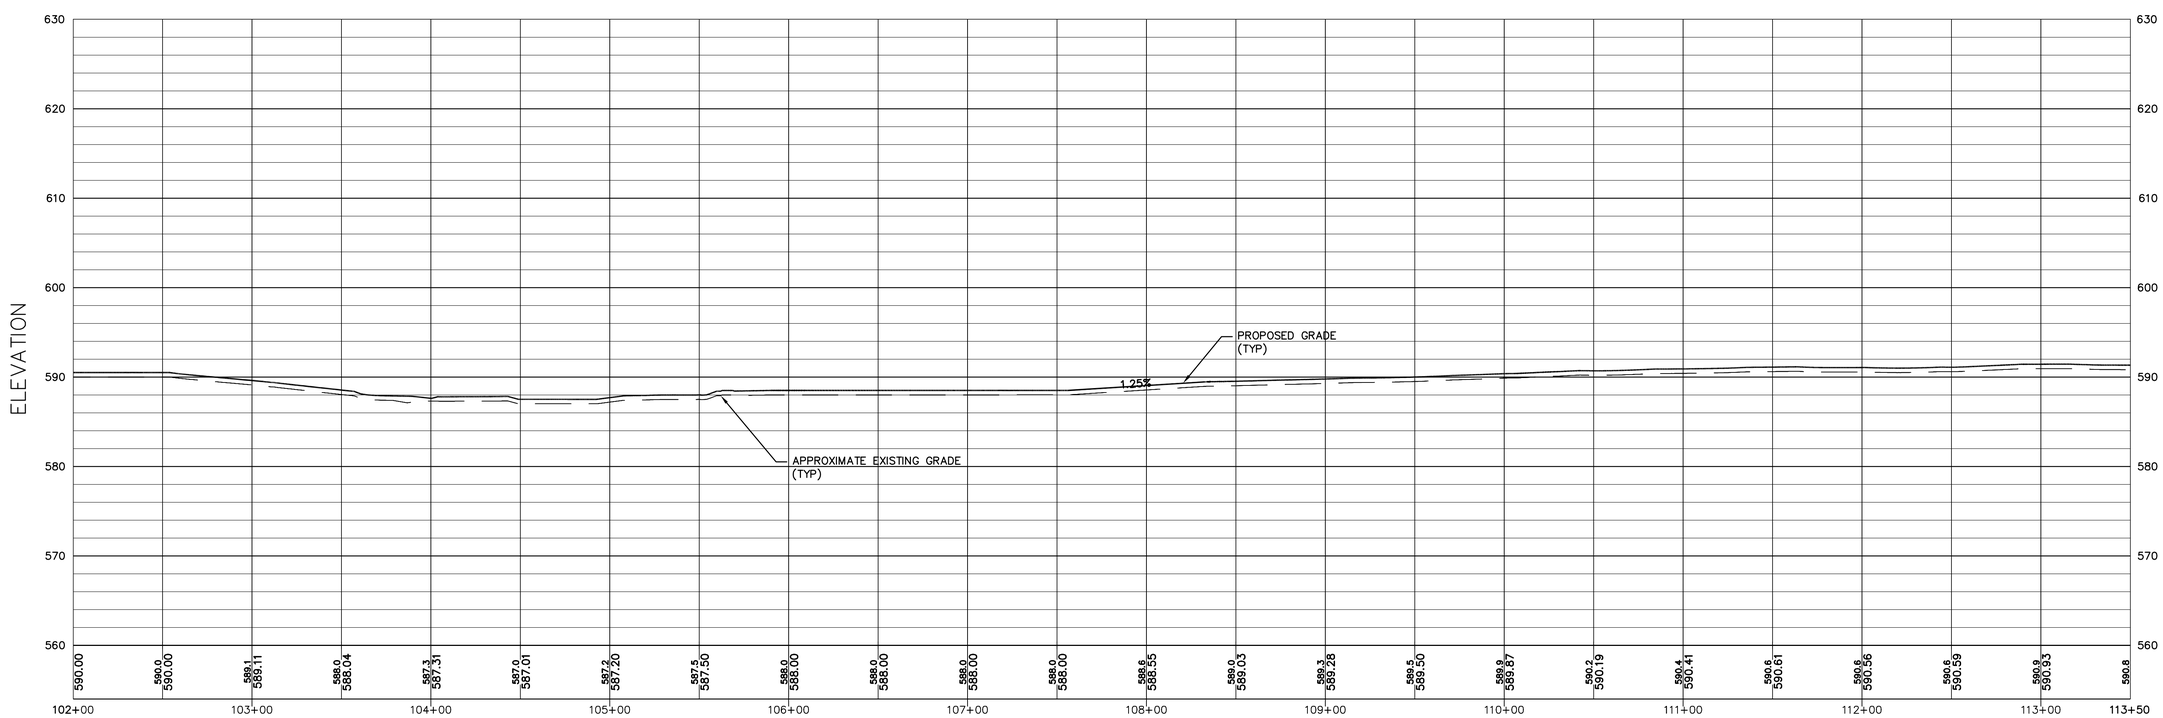

WEST KINGFIELD ROAD PROFILE

HORIZONTAL SCALE 1" = 40' VERTICAL SCALE 1" = 8'

Maine Highlands Development
53 East Shore Road,
Embden, Maine
PH: 207 431 0694

GENERAL NOTES:

OWNER OF RECORD
Town of Kingfield, ME
38 School Street,
Kingfield, Maine
PH: 207 265 4637

PE SEAL:

STATE OF MAINE
ROBERT D. LIGHTBODY
No. 13893
LICENSED
PROFESSIONAL ENGINEER
2024/06/10

ROBERT D. LIGHTBODY ME PE#13893

No.	Description	Date
	ISSUED FOR BID	06/10/24

Town of Kingfield

West Kingfield Road Rehabilitation
Kingfield, ME

PLAN AND PROFILE

Project number	23.03
Date	10 JUNE, 2024
Drawn by	RDL
Checked by	XXX

C-1.12

Scale 1" = 40'